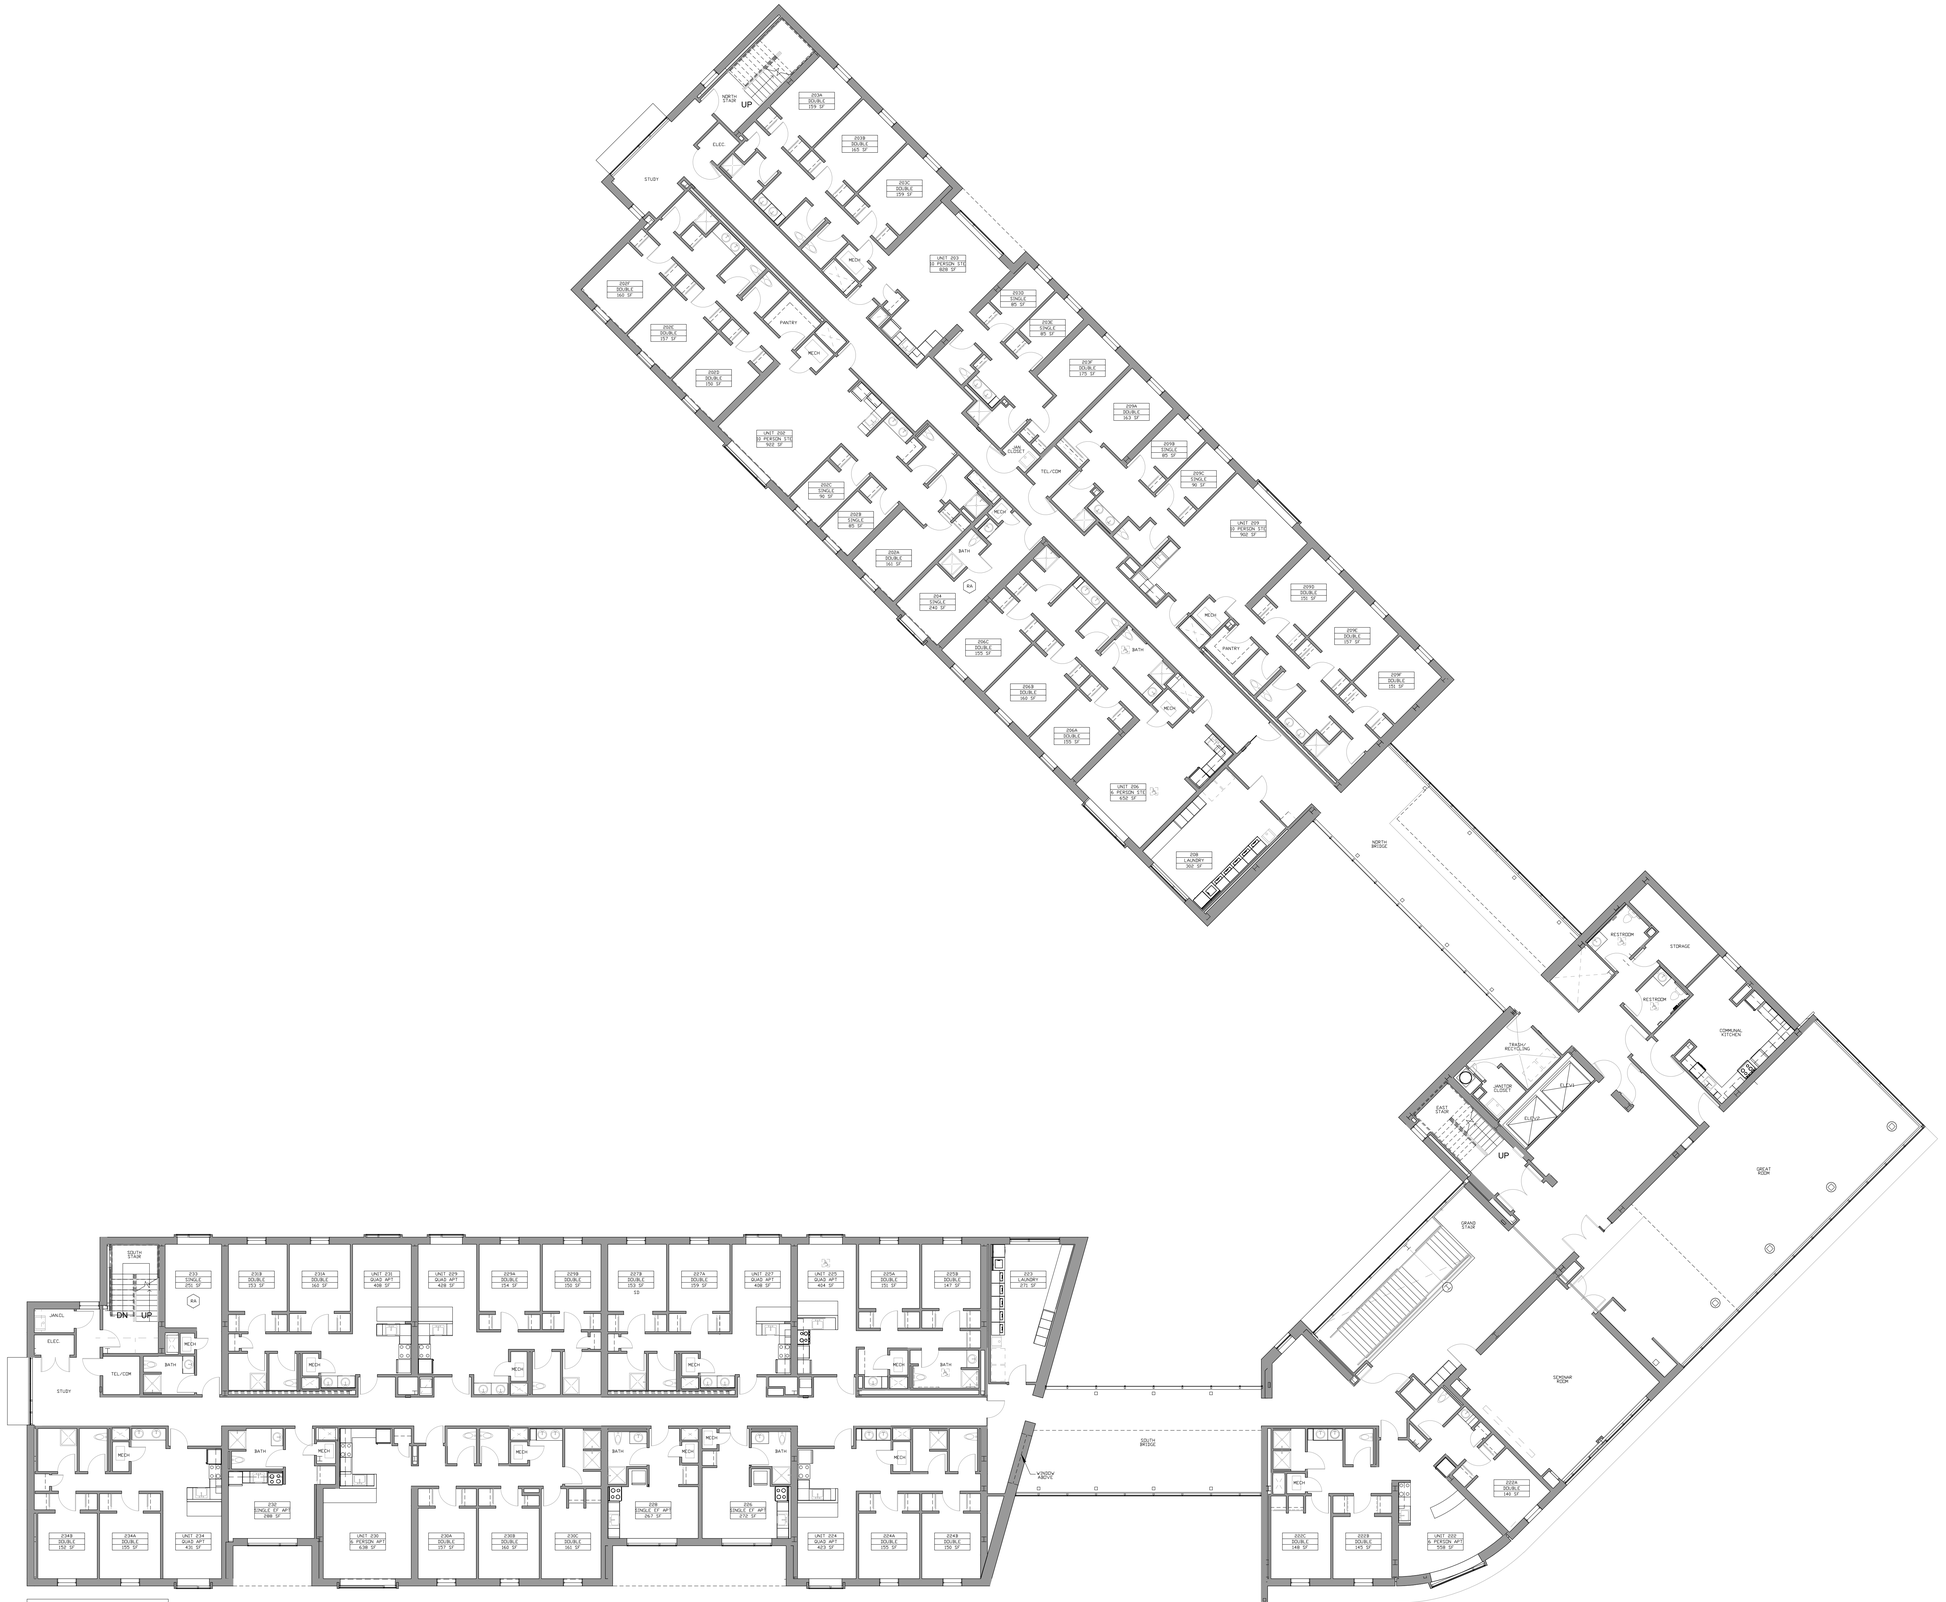

1 NCRH SECOND FLOOR PLAN
3/32" = 1'-0"

55 Court St., 2nd Floor
Boston, MA 02108
t 617.478.0300
f 617.478.0321

www.perkinswill.com

ONE OLD FERRY ROAD
BRISTOL, RI 02809

RESIDENCE HALL

STRUCTURAL ENGINEER
ODEH ENGINEERS, INC.
1223 Mineral Spring Avenue
North Providence, RI 02904
Tel: 401-724-1771

MEP/FP ENGINEER
RIST-FROST-SHUMWAY ENGINEERING
71 Water Street
Laconia, NH 03246

CIVIL ENGINEER
VANASSE HANGEN BRUSTLIN, INC.
10 Dorrance Street
Suite 400
Providence, RI 02903
Tel: 401-272-8100
Fax: 401-273-9694

LANDSCAPE ARCHITECT
CAROL R JOHNSON ASSOCIATES, INC.
115 Broad Street
Boston, MA 02110

SPECIFICATIONS
STEVEN B. McHUGH
152B Winnicutt Road
Stratham, NH 03885

CODE CONSULTANT
PHILIP R. SHERMAN
74 Wilmot Center Road
Elkins, NH 03233-0216

ELEVATOR CONSULTANT
LERCH BATES
200 Ledgewood Place
Suite 100
Rockland, MA 02370
Tel: 781-421-2025
Fax: 781-792-0163

LIGHTING CONSULTANT
SCHWEPPE LIGHTING DESIGN, INC.
50 Beharrell Street
Concord, MA 01742

ACOUSTICS CONSULTANT
CAVANAUGH TOCCI ASSOCIATES, INC.
327 F Boston Post Road
Sudbury, MA 01776-3027
Tel: 978-443-7871

HARDWARE CONSULTANT
CAMPBELL-MCCABE, INC.
85 Central Street
Suite 102
Waltham, MA 02453
Tel: 781-899-8822
Fax: 781-899-9444

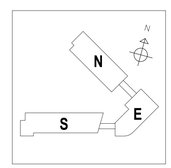

NO	ISSUE	DATE
1	ASI-003	06/26/08

Sheet Information

Date	4/25/08
Job Number	154029
Drawn	FCH
Checked	-
Approved	-

Title

SECOND FLOOR OVERALL PLAN

CONSTRUCTION DOCUMENTS

Sheet

A-102

Copyright ©2007
Perkins+Will

7/28/2008 11:10:28 AM
C:\Documents and Settings\eechr\Desktop\RWU_CA (dee).rvt