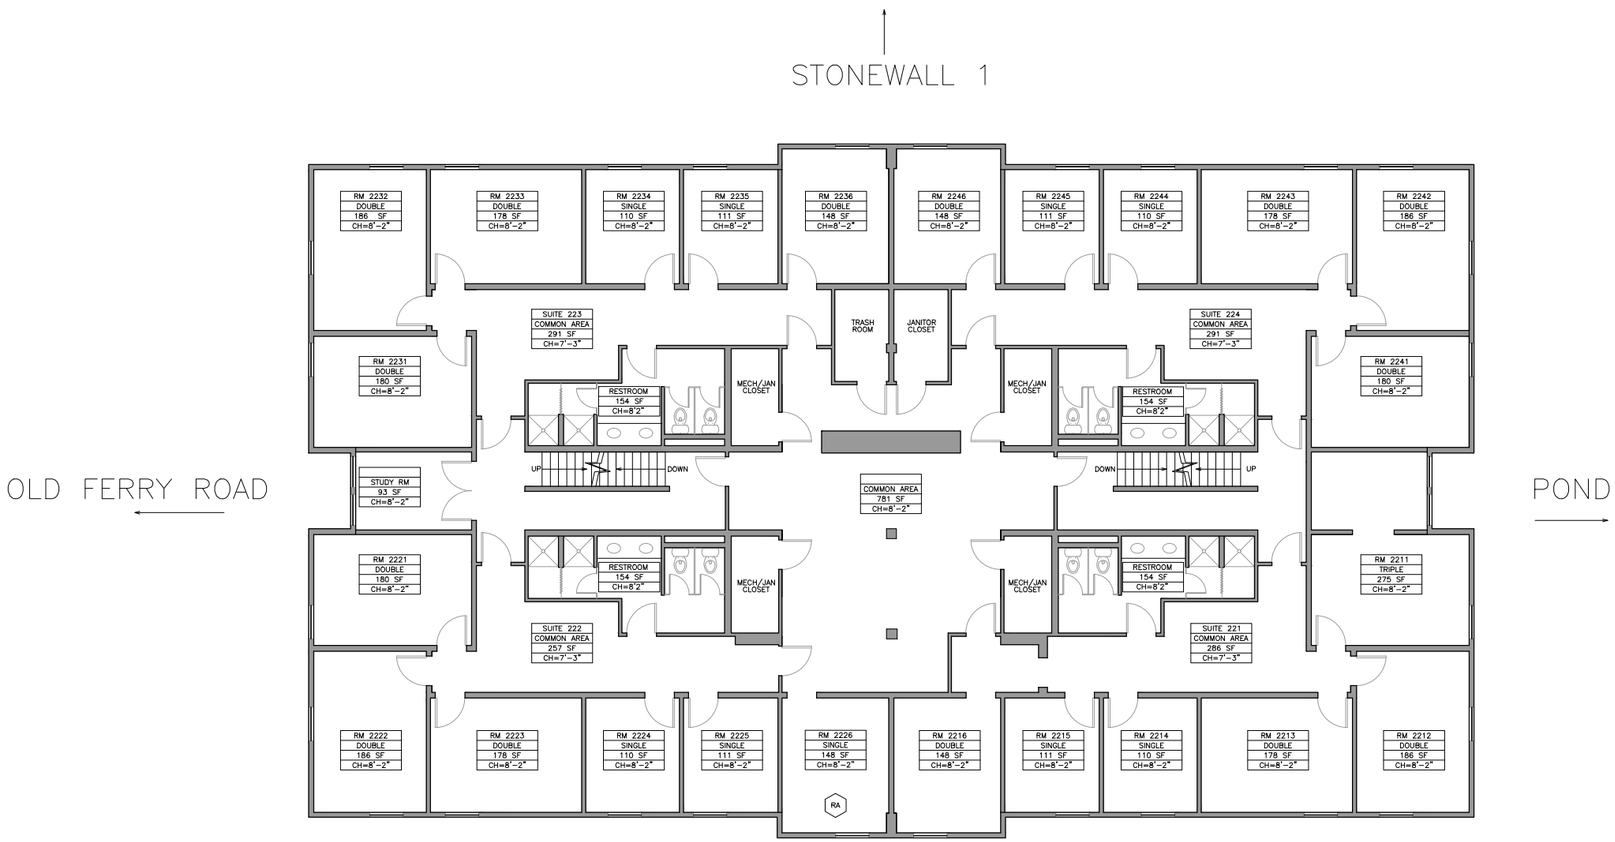

1 STONEWALL BUILDING 2 SECOND FLOOR PLAN

7,850± sq. ft.

LEGEND

- SOLID WALL
- WINDOW
- SHOWER STALL
- CURTAIN

Roger Williams University
Learning to Bridge the World

Office of Capital Projects
Roger Williams University
One Old Ferry Road
Bristol, RI 02809

Project Name and Address:

Stonewall Terrace
Building 2

Key Plan:

Approvals:

Name:

Title:

Signature:

Date:

Funding:

Date	Issue Description

TITLE:
Second Floor

SCALE: NTS

DRAWN BY:

PROJECT MANAGER:

CADD File Full Path:

Project No.:

Sheet No.: